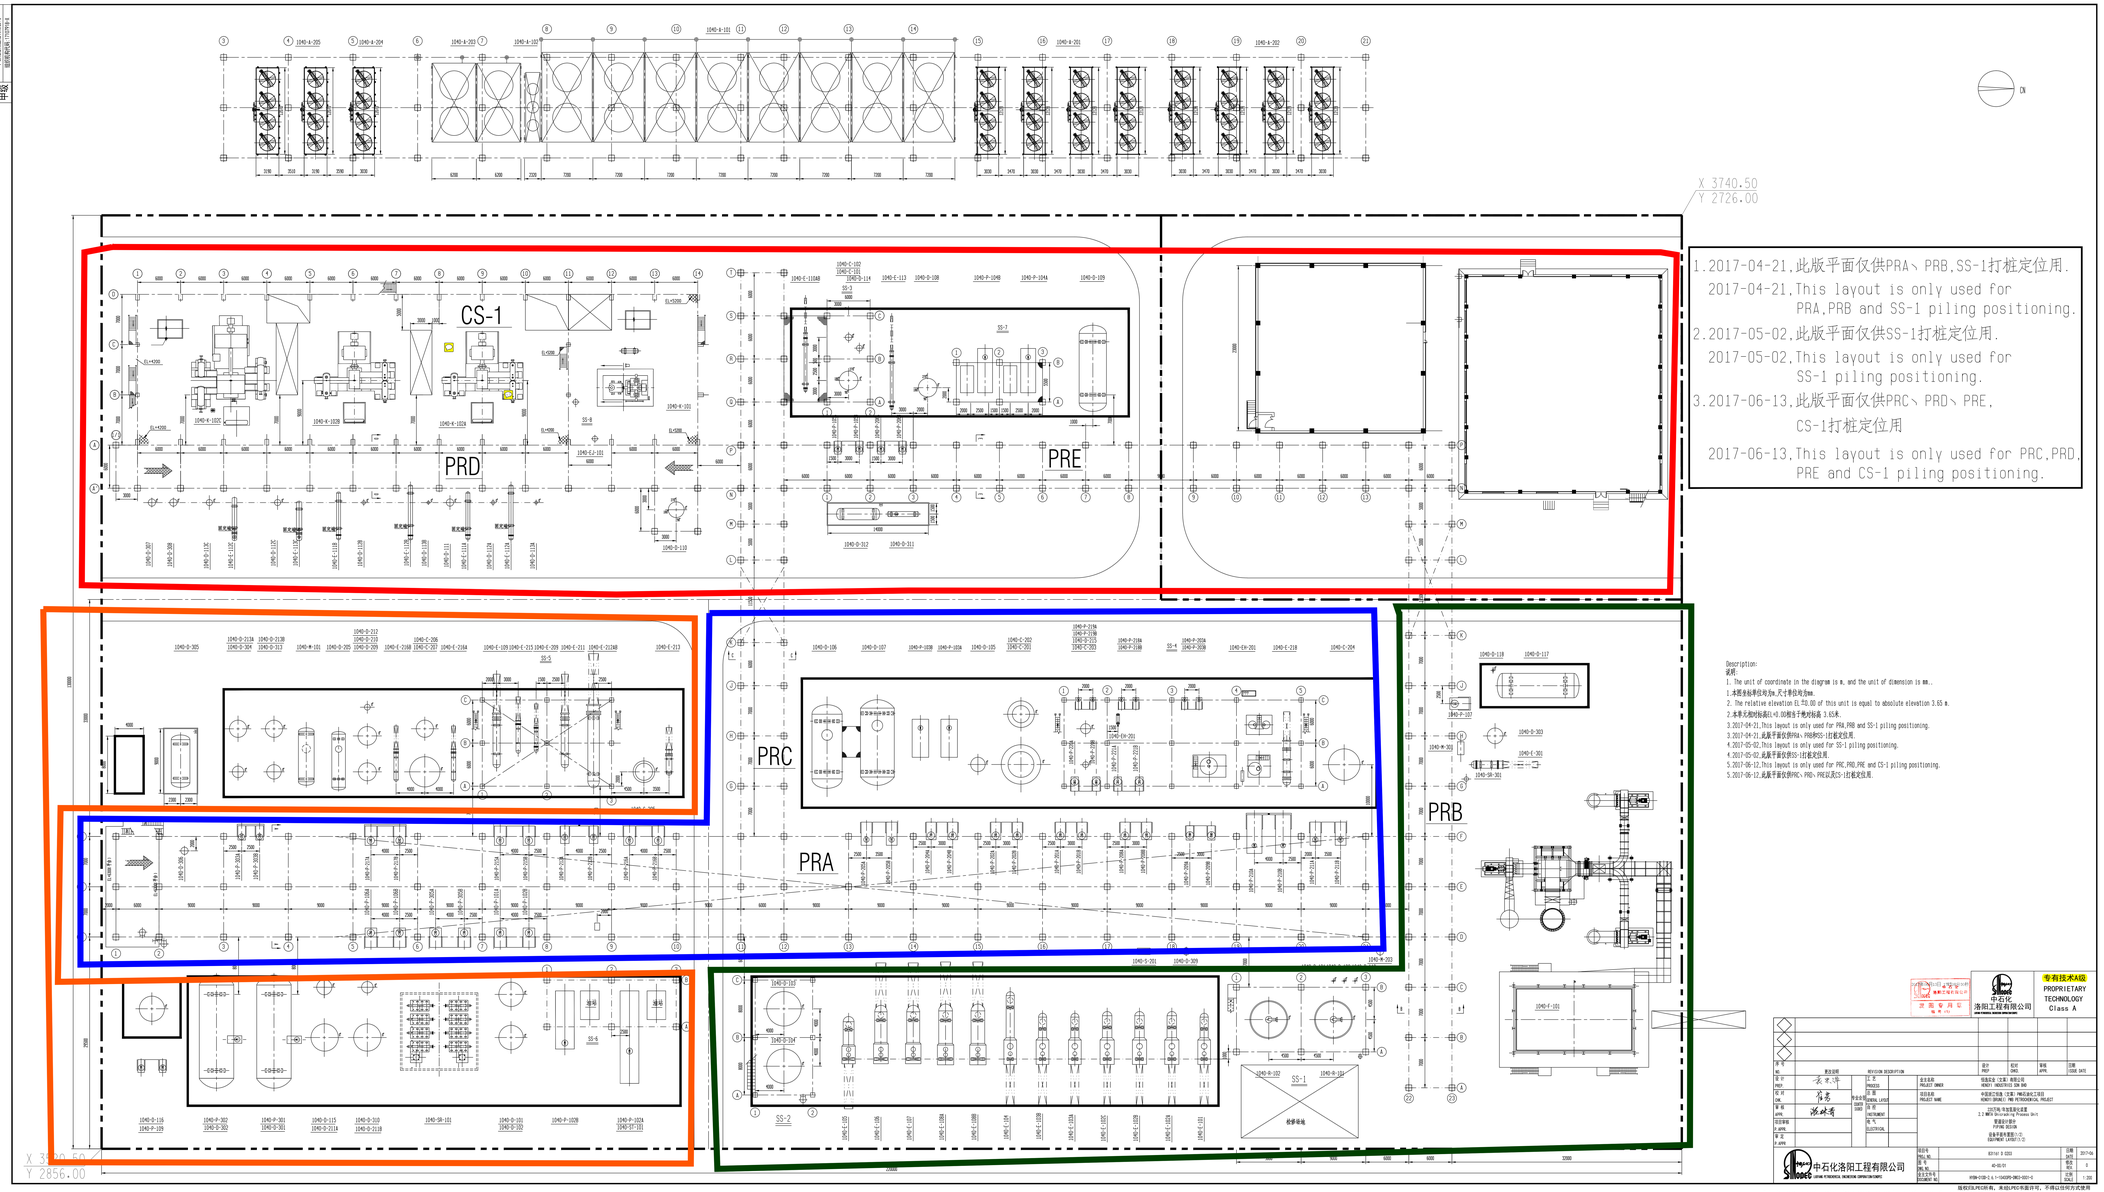

1.2017-04-21,此版平面仅供PRA、PRB,SS-1打桩定位用.
2017-04-21,This layout is only used for PRA,PRB and SS-1 piling positioning.
2.2017-05-02,此版平面仅供SS-1打桩定位用.
2017-05-02,This layout is only used for SS-1 piling positioning.
3.2017-06-13,此版平面仅供PRC、PRD、PRE,
CS-1打桩定位用
2017-06-13,This layout is only used for PRC,PRD, PRE and CS-1 piling positioning.

Description:
说明:
1. The unit of coordinate in the diagram is m, and the unit of dimension is mm..
1.本图坐标单位均为m,尺寸单位均为mm.
2. The relative elevation EL ±0.00 of this unit is equal to absolute elevation 3.65 m.
2.本单元相对标高EL ±0.00相当于绝对标高 3.65米.
3.2017-04-21,This layout is only used for PRA,PRB and SS-1 piling positioning.
3.2017-04-21,此版平面仅供PRA、PRB和SS-1打桩定位用.
4.2017-05-02,This layout is only used for SS-1 piling positioning.
4.2017-05-02,此版平面仅供SS-1打桩定位用.
5.2017-06-12,This layout is only used for PRC,PRD,PRE and CS-1 piling positioning.
5.2017-06-12,此版平面仅供PRC、PRD、PRE及CS-1打桩定位用.

综合
甲级

中石化洛阳工程有限公司
SINOPEC LUOYANG ENGINEERING CORPORATION (GROUP)

专有技术A级
PROPRIETARY TECHNOLOGY Class A

序号 NO.	更改说明 REVISION DESCRIPTION	设计 PROD	校对 CHKD	审核 APPR	日期 ISSUE DATE

设计 PROD	王平	业主 PROJECT	中石化洛阳工程有限公司
校对 CHK	张勇	专业 DISCIPLINE	工艺 PROCESS
审核 APPR	张林勇	设计阶段 STAGE	初步设计 PRELIMINARY DESIGN
项目审核 P APPR		专业 DISCIPLINE	仪表 INSTRUMENT
审定 P APPR			电气 ELECTRICAL

业主名称 PROJECT OWNER	恒逸石化（文莱）有限公司 HENGYI INDUSTRIES SDN BHD
项目名称 PROJECT NAME	中国进口石油（文莱）炼化总加工项目 HENGYI (BRUNEI) PMB PETROCHEMICAL PROJECT
工程名称 PROJECT NAME	3万吨/年加氢裂化装置 3.2 MMTA Hydrocracking Process Unit
图名 DRAWING TITLE	管道设计图纸 PIPING DESIGN 设备平面布置图(一次) EQUIPMENT LAYOUT (1)

设计号 PROJ. NO.	8311a1 D 0203	日期 DATE	2017-06
图号 DWG. NO.	40-05-01	版次 REV. NO.	0
图纸文件号 DOCUMENT NO.	HYBN-C320-2-L-1-104DPS-DWG-0001-0	比例 SCALE	1:200

版权归洛阳所有，未经洛阳书面许可，不得以任何方式使用
This document is confidential. Its content can not be copied or used for any other purpose without the written approval of LPEC